Dist	COUNTY	ROUTE	POST MILES TOTAL PROJECT	SHEET No.	TOTAL SHEETS

REGISTERED CIVIL ENGINEER DATE

PLANS APPROVAL DATE

REGISTERED PROFESSIONAL ENGINEER — XX — No. C XX — Exp. XX-XX-XX — CIVIL — STATE OF CALIFORNIA

THE STATE OF CALIFORNIA OR ITS OFFICERS OR AGENTS SHALL NOT BE RESPONSIBLE FOR THE ACCURACY OR COMPLETENESS OF SCANNED COPIES OF THIS PLAN SHEET.

NOTES:

1. FOR ACCURATE RIGHT OF WAY DATA, CONTACT RIGHT OF WAY ENGINEERING AT THE DISTRICT OFFICE.
2. FOR DRIVEWAYS, SIDEWALKS, AND ADA CURB RAMPS, SEE CONSTRUCTION DETAILS FOR ADDITIONAL INFORMATION.
3. FOR STAMPED GORE AREA, SEE CONSTRUCTION DETAILS FOR ADDITIONAL INFORMATION.

LEGEND:

MOUNTABLE HARDSCAPE ISLAND

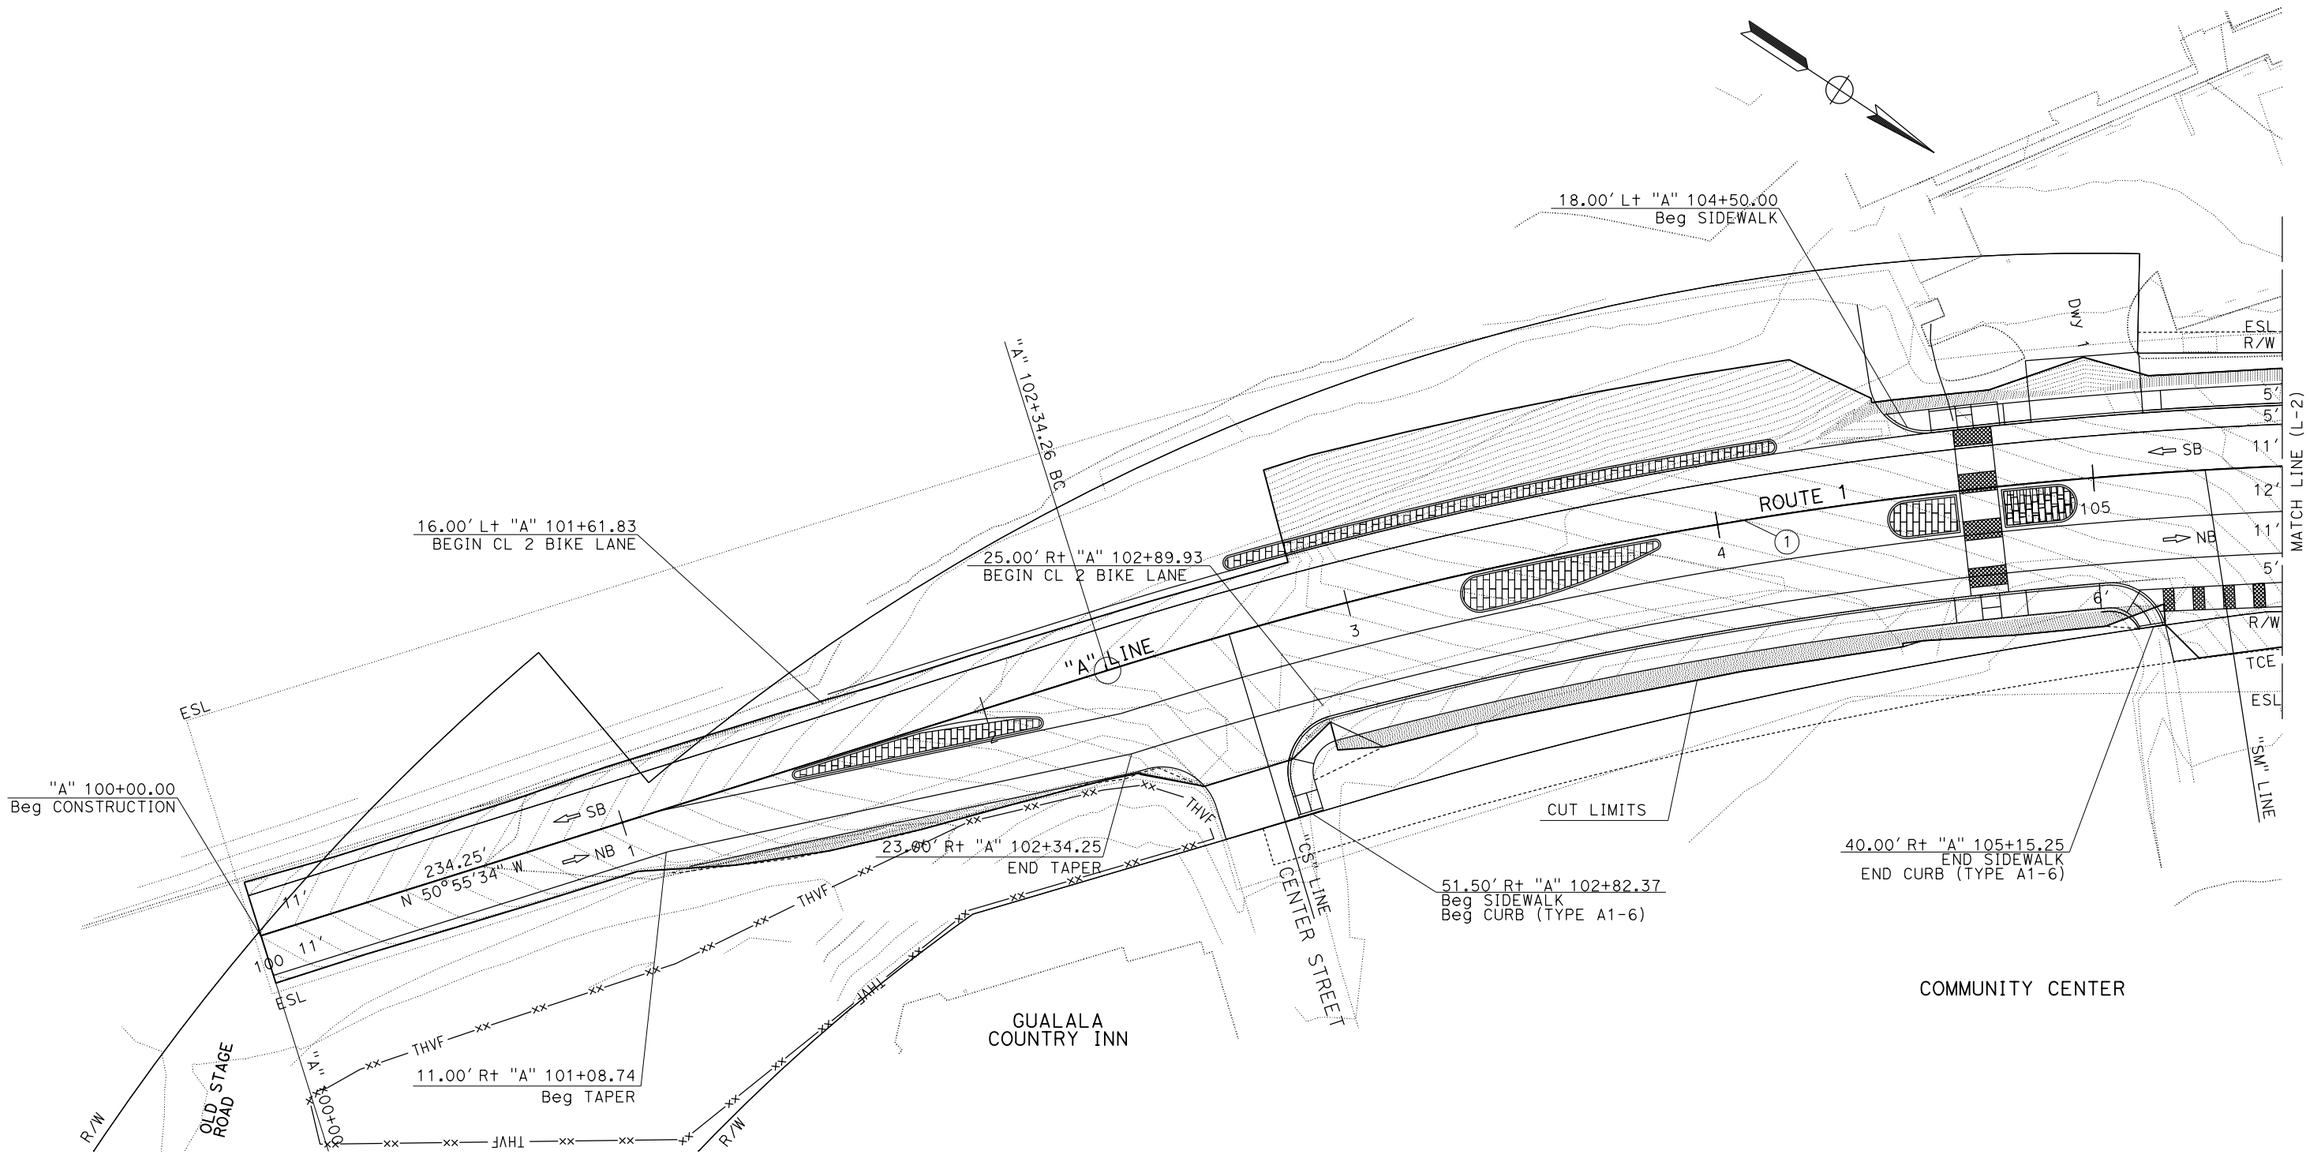

CURVE DATA

No. ⊕	R	Δ	T	L
1	1,200'	39°04'26"	147.65'	220.0'

LAYOUT

SCALE: 1"=20'

L-1

STATE OF CALIFORNIA - DEPARTMENT OF TRANSPORTATION

Caltrans

FUNCTIONAL SUPERVISOR

CALCULATED-DESIGNED BY: MICHAEL COLLINS

CHECKED BY

DATE REVISED	REVISED BY

LAST REVISION — DATE PLOTTED => 8-JAN-2025 — TIME PLOTTED => 14:06

BORDER LAST REVISED 1/4/2023

USERNAME => s146367
DGN FILE => 0113000032ea001.dgn

RELATIVE BORDER SCALE IS IN INCHES 0 1 2 3

UNIT

PROJECT NUMBER & PHASE

Dist	COUNTY	ROUTE	POST MILES TOTAL PROJECT	SHEET No.	TOTAL SHEETS

REGISTERED CIVIL ENGINEER DATE

PLANS APPROVAL DATE

REGISTERED PROFESSIONAL ENGINEER
XX
No. C XX
Exp. XX-XX-XX
CIVIL
STATE OF CALIFORNIA

THE STATE OF CALIFORNIA OR ITS OFFICERS OR AGENTS SHALL NOT BE RESPONSIBLE FOR THE ACCURACY OR COMPLETENESS OF SCANNED COPIES OF THIS PLAN SHEET.

REVISED BY | DATE REVISED

CALCULATED-DESIGNED BY | CHECKED BY

FUNCTIONAL SUPERVISOR

STATE OF CALIFORNIA - DEPARTMENT OF TRANSPORTATION

Caltrans

SURF MARKET

"A" 105+84.09 EC

Dwy 2

Dwy 4

Exist CROSSWALK

Dwy 6

Dwy 9

Dwy 10

ESL

R/W

5′

11′

12′

SB

NB

"A" LINE

ROUTE 1

MATCH LINE (L-1)

MATCH LINE (L-3)

6

7

8

9

110

1

2

TCE

Dwy 3

UPPER CRUST PIZZA

38.02′ R+ "A" 105+51.41
Beg SIDEWALK
Beg CURB (TYPE A1-6)

GUALALA HOTEL

Dwy 5

RED STELLA

Dwy 7

Dwy 8

34.52′ R+ "A" 110+40.07
END SIDEWALK
END CURB (TYPE A1-6)

CHURCH STREET

"CH" LINE

23.00′ R+ "A" 110+84.97
BEGIN TAPER
END TWLTL

30.00′ R+ "A" 110+61.36
Beg SIDEWALK
Beg CURB (TYPE A1-6)

LAYOUT
SCALE: 1"=20′

L-2

LAST REVISION | DATE PLOTTED => 8-JAN-2025 | TIME PLOTTED => 14:06

BORDER LAST REVISED 1/4/2023 | USERNAME => s146367 | DGN FILE => 0113000032ea002.dgn | RELATIVE BORDER SCALE IS IN INCHES 0 1 2 3 | UNIT | PROJECT NUMBER & PHASE

Dist	COUNTY	ROUTE	POST MILES TOTAL PROJECT	SHEET No.	TOTAL SHEETS

REGISTERED CIVIL ENGINEER DATE

PLANS APPROVAL DATE

REGISTERED PROFESSIONAL ENGINEER
XX
No. C XX
Exp. XX-XX-XX
CIVIL
STATE OF CALIFORNIA

THE STATE OF CALIFORNIA OR ITS OFFICERS OR AGENTS SHALL NOT BE RESPONSIBLE FOR THE ACCURACY OR COMPLETENESS OF SCANNED COPIES OF THIS PLAN SHEET.

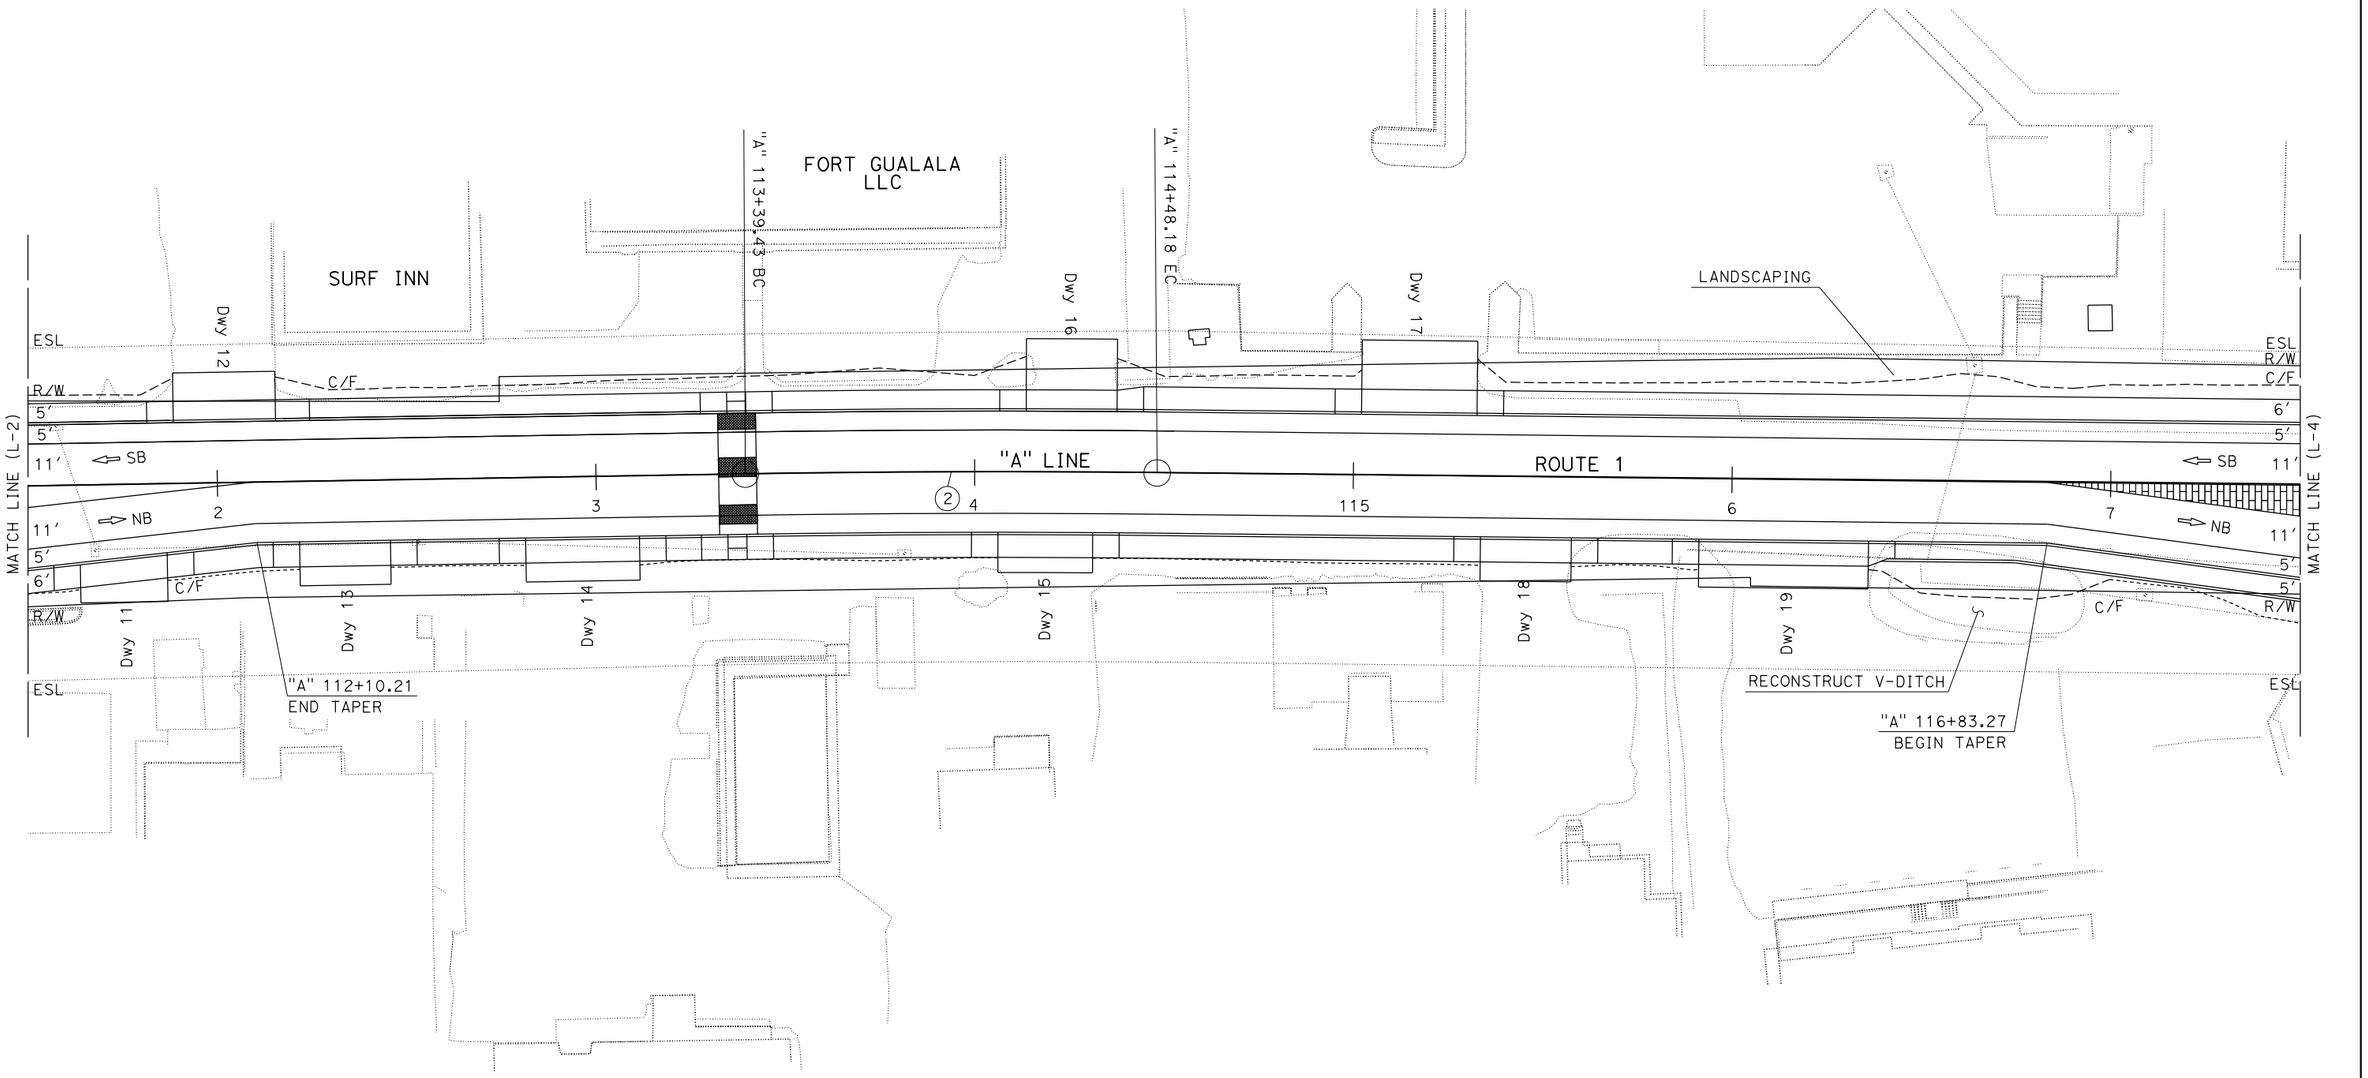

CURVE DATA

No. ⊕	R	Δ	T	L
2	3,900′	72°14′26"	147.65′	108.5′

LAYOUT

SCALE: 1"=20′

L-3

CALCULATED- DESIGNED BY

CHECKED BY

FUNCTIONAL SUPERVISOR

STATE OF CALIFORNIA - DEPARTMENT OF TRANSPORTATION

Caltrans

REVISED BY

DATE REVISED

LAST REVISION

DATE PLOTTED => 8-JAN-2025
TIME PLOTTED => 14:06

BORDER LAST REVISED 1/4/2023

USERNAME => s146367
DGN FILE => 0113000032ea003.dgn

RELATIVE BORDER SCALE IS IN INCHES 0 1 2 3

UNIT

PROJECT NUMBER & PHASE

Dist	COUNTY	ROUTE	POST MILES TOTAL PROJECT	SHEET No.	TOTAL SHEETS

REGISTERED CIVIL ENGINEER DATE

PLANS APPROVAL DATE

REGISTERED PROFESSIONAL ENGINEER
XX
No. C XX
Exp. XX-XX-XX
CIVIL
STATE OF CALIFORNIA

THE STATE OF CALIFORNIA OR ITS OFFICERS OR AGENTS SHALL NOT BE RESPONSIBLE FOR THE ACCURACY OR COMPLETENESS OF SCANNED COPIES OF THIS PLAN SHEET.

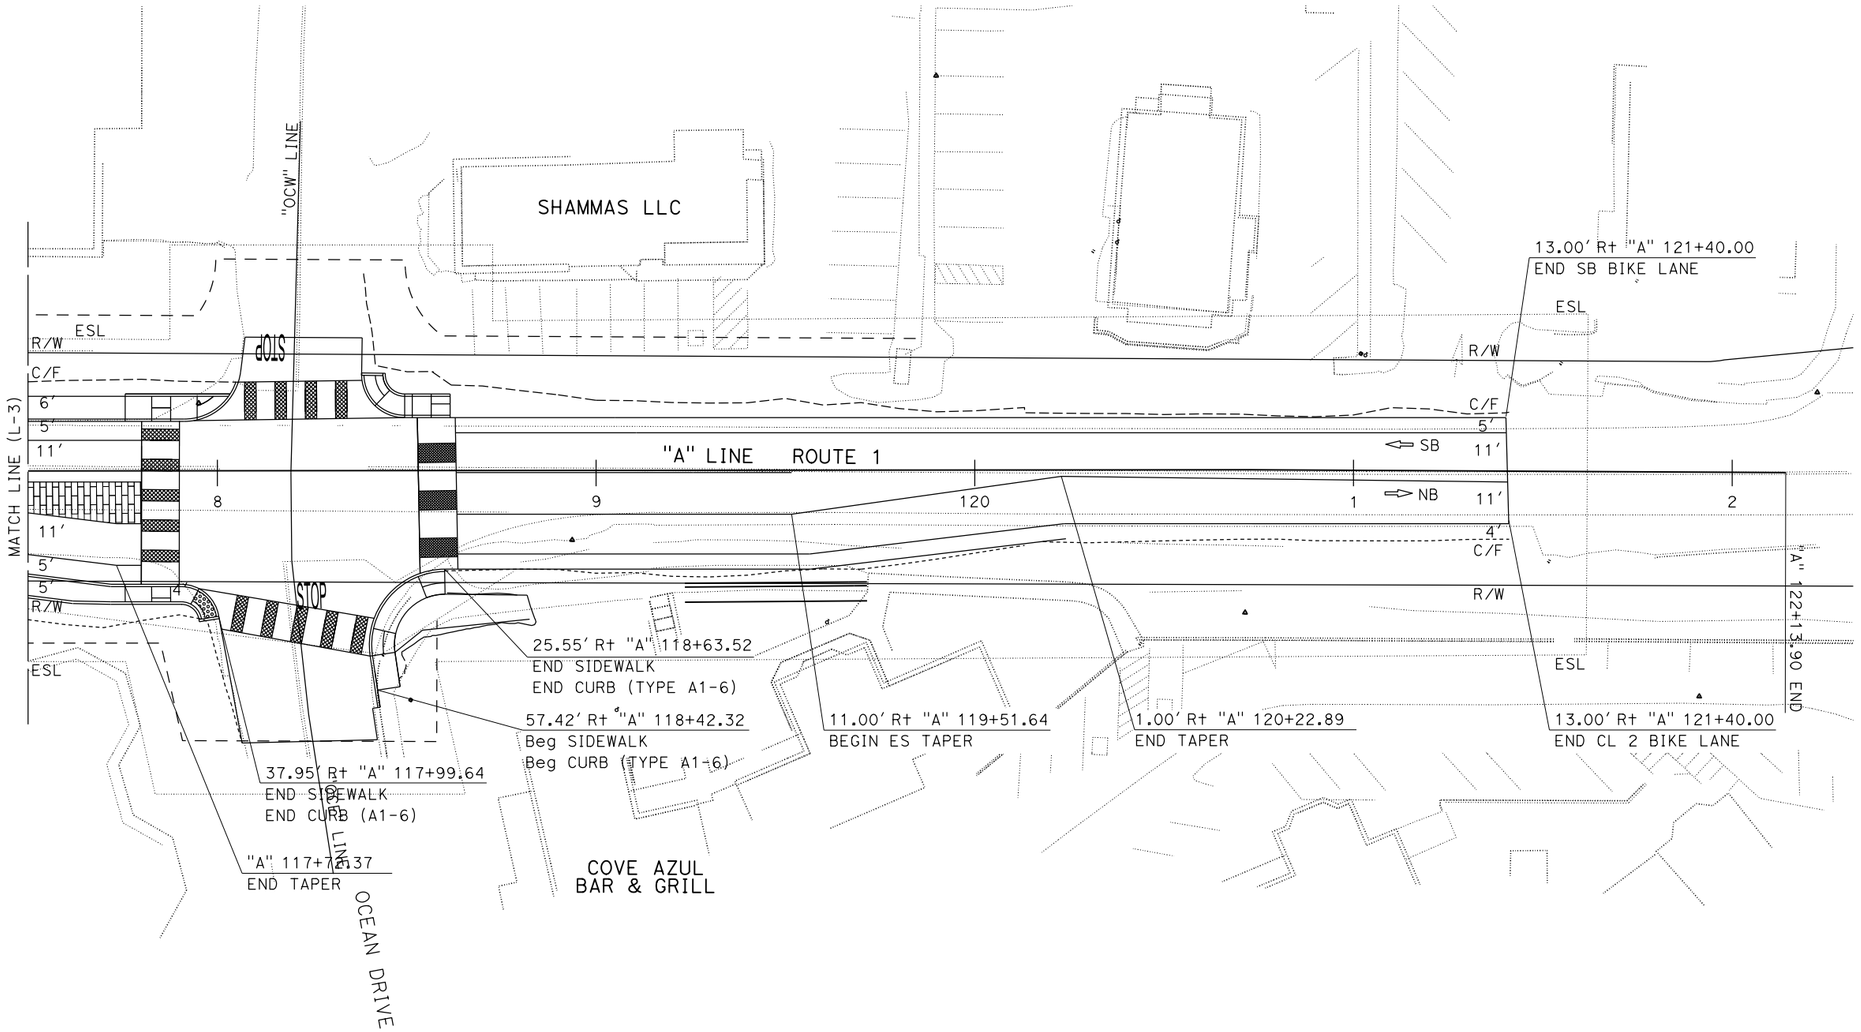

LAYOUT

SCALE: 1"=20'

L-4

CALCULATED-
DESIGNED BY

CHECKED BY

REVISED BY

DATE REVISED

FUNCTIONAL SUPERVISOR

STATE OF CALIFORNIA - DEPARTMENT OF TRANSPORTATION

Caltrans

LAST REVISION DATE PLOTTED => 8-JAN-2025
TIME PLOTTED => 14:06

BORDER LAST REVISED 1/4/2023

USERNAME => s146367
DGN FILE => 0113000032ea004.dgn

RELATIVE BORDER SCALE IS IN INCHES 0 1 2 3

UNIT

PROJECT NUMBER & PHASE