Dist	COUNTY	ROUTE	POST MILES TOTAL PROJECT	SHEET No.	TOTAL SHEETS
01	MEN	001	0.6/1.0		

LICENSED LANDSCAPE ARCHITECT

PLANS APPROVAL DATE

LICENSED LANDSCAPE ARCHITECT (Name & License No.) Signature Renewal Date Date STATE OF CALIFORNIA

THE STATE OF CALIFORNIA OR ITS OFFICERS OR AGENTS SHALL NOT BE RESPONSIBLE FOR THE ACCURACY OR COMPLETENESS OF SCANNED COPIES OF THIS PLAN SHEET.

PLANT LEGEND

PLANT GROUP (SIZE)	PLANT No.	SYMBOL	BOTANICAL NAME	COMMON NAME	HOLE SIZE		BASIN	BASIN	APPLICATION RATE		ON CENTER SPACING	MIN PLANTING DISTANCE FROM:	REMARKS
					DIAMETER	DEPTH	BASIN TYPE	①③ WOOD MULCH	① PACKET FERTILIZER	①④ SOIL AMENDMENT		BACK OF CURB AND EDGE OF SIDEWALK	
					INCH	INCH		CY	EA	CY	FT	FT	
A (No. 1)	1		MORELLA CALIFORNICA	CALIFORNIA WAX MYRTLE	18	②	I	0.009	1	0.002	⑥	4.0	SHRUB
	2		SALIX HOOKERIANA	COASTAL WILLOW	18	②	I	0.009	1	0.002	⑥	4.0	SHRUB
M (LINER) ⑤	3		CAREX OBNUPTA	SLOUGH SEDGE	12	②	I	0.009	1	0.002	3	1.0	HERB
	4		JUNCUS EFFUSUS	COMMON RUSH	12	②	I	0.009	1	0.002	4	1.5	HERB

NOTES:

1. UNDERLINED PORTIONS OF BOTANICAL NAME INDICATE ABBREVIATIONS USED ON PLANTING PLANS.

APPLICABLE WHEN CIRCLED:

① - QUANTITIES SHOWN ARE "PER PLANT" UNLESS SHOWN AS SQFT OR SQYD APPLICATION RATES

② - SUFFICIENT TO RECEIVE ROOT BALL AND AMENDMENTS

③ - WOOD MULCH MUST BE WOOD CHIP

④ - SOIL AMENDMENT MUST BE FINE COMPOST

⑤ - 1.5" WIDE X 5.5" DEEP OR APPROVED EQUAL

⑥ - AS SHOWN ON PLANS

PLANT LEGEND

PL-1

REVISED BY | DATE REVISED

CALCULATED-DESIGNED BY: ERIN PONTE

CHECKED BY

SENIOR LANDSCAPE ARCHITECT: T. CHRIS JOHNSON

STATE OF CALIFORNIA - DEPARTMENT OF TRANSPORTATION

LANDSCAPE ARCHITECTURE

LAST REVISION 00-00-00 | DATE PLOTTED => 3/6/2025 | TIME PLOTTED => 10:19:27 AM

BORDER LAST REVISED 9/8/2021 | USERNAME => | DGN FILE => ...\0113000032st001_alt.dgn | RELATIVE BORDER SCALE IS IN INCHES 0 1 2 3 | UNIT 0000 | PROJECT NUMBER & PHASE 0113000032

Dist	COUNTY	ROUTE	POST MILES TOTAL PROJECT	SHEET No.	TOTAL SHEETS
01	MEN	001	0.6/1.0		

LICENSED LANDSCAPE ARCHITECT

PLANS APPROVAL DATE

LICENSED LANDSCAPE ARCHITECT (Name & License No.) Signature Renewal Date Date STATE OF CALIFORNIA

THE STATE OF CALIFORNIA OR ITS OFFICERS OR AGENTS SHALL NOT BE RESPONSIBLE FOR THE ACCURACY OR COMPLETENESS OF SCANNED COPIES OF THIS PLAN SHEET.

NOTES:

1. FOR ACCURATE RIGHT OF WAY DATA, CONTACT RIGHT OF WAY ENGINEERING AT THE DISTRICT OFFICE.

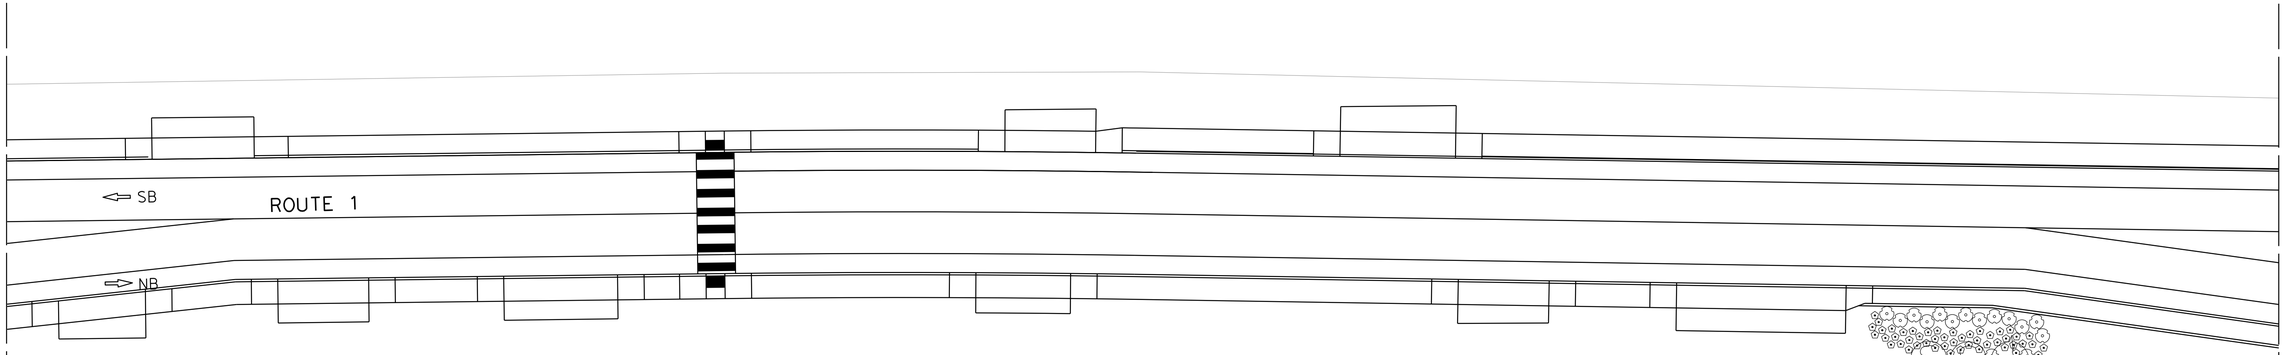

MENDO VINE

PLANTING AREA AT PM 0.93

APPROVED FOR PLANTING WORK ONLY

PLANTING PLAN

SCALE: 1" = 20' **PP-1**

REVISED BY | DATE REVISED

CALCULATED-DESIGNED BY | CHECKED BY

ERIN PONTE

SENIOR LANDSCAPE ARCHITECT

T. CHRIS JOHNSON

STATE OF CALIFORNIA - DEPARTMENT OF TRANSPORTATION

Caltrans® LANDSCAPE ARCHITECTURE

LAST REVISION 00-00-00

DATE PLOTTED => 3/6/2025

TIME PLOTTED => 10:10:20 AM

BORDER LAST REVISED 9/8/2021 | USERNAME => | DGN FILE => ...\0113000032su002_alt.dgn | RELATIVE BORDER SCALE IS IN INCHES 0 1 2 3 | UNIT 0000 | PROJECT NUMBER & PHASE 0113000032

Dist	COUNTY	ROUTE	POST MILES TOTAL PROJECT	SHEET No.	TOTAL SHEETS
01	MEN	001	0.6/1.0		

LICENSED LANDSCAPE ARCHITECT

PLANS APPROVAL DATE

LICENSED LANDSCAPE ARCHITECT
Name & License No.
Signature
Renewal Date
Date
STATE OF CALIFORNIA

THE STATE OF CALIFORNIA OR ITS OFFICERS OR AGENTS SHALL NOT BE RESPONSIBLE FOR THE ACCURACY OR COMPLETENESS OF SCANNED COPIES OF THIS PLAN SHEET.

LANDSCAPE QUANTITIES

PP SHEET	DESCRIPTION	BOTANICAL NAME	COMMON NAME	PLANT GROUP A	PLANT GROUP M	PLANT BASIN SOIL AMENDMENT	PLANT BASIN PACKET FERTILIZER	PLANT BASIN WOOD MULCH
				EA	EA	CY	EA	CY
1	PLANTING AREA (PP-1)	CAREX OBNUPTA	SLOUGH SEDGE		48	0.10	48	0.432
1	PLANTING AREA (PP-1)	JUNCUS EFFUSUS	COMMON RUSH		16	0.04	16	0.144
1	PLANTING AREA (PP-1)	MORELLA CALIFORNICA	CALIFORNIA WAX MYRTLE	1		0.002	1	0.009
1	PLANTING AREA (PP-1)	SALIX HOOKERIANA	COASTAL WILLOW	2		0.004	2	0.018
			TOTAL	3	64	0.15	67	0.6

LANDSCAPE QUANTITIES

LQ-1

CALCULATED-DESIGNED BY

CHECKED BY

ERIN PONTE

REVISED BY

DATE REVISED

STATE OF CALIFORNIA - DEPARTMENT OF TRANSPORTATION

LANDSCAPE ARCHITECTURE

SENIOR LANDSCAPE ARCHITECT

T. CHRIS JOHNSON

LAST REVISION 00-00-00

DATE PLOTTED => 3/12/2025

TIME PLOTTED => 11:06:12 AM

BORDER LAST REVISED 9/8/2021

USERNAME =>

DGN FILE => ...\0113000032sz001_alt.dgn

RELATIVE BORDER SCALE IS IN INCHES 0 1 2 3

UNIT 0000

PROJECT NUMBER & PHASE 0113000032